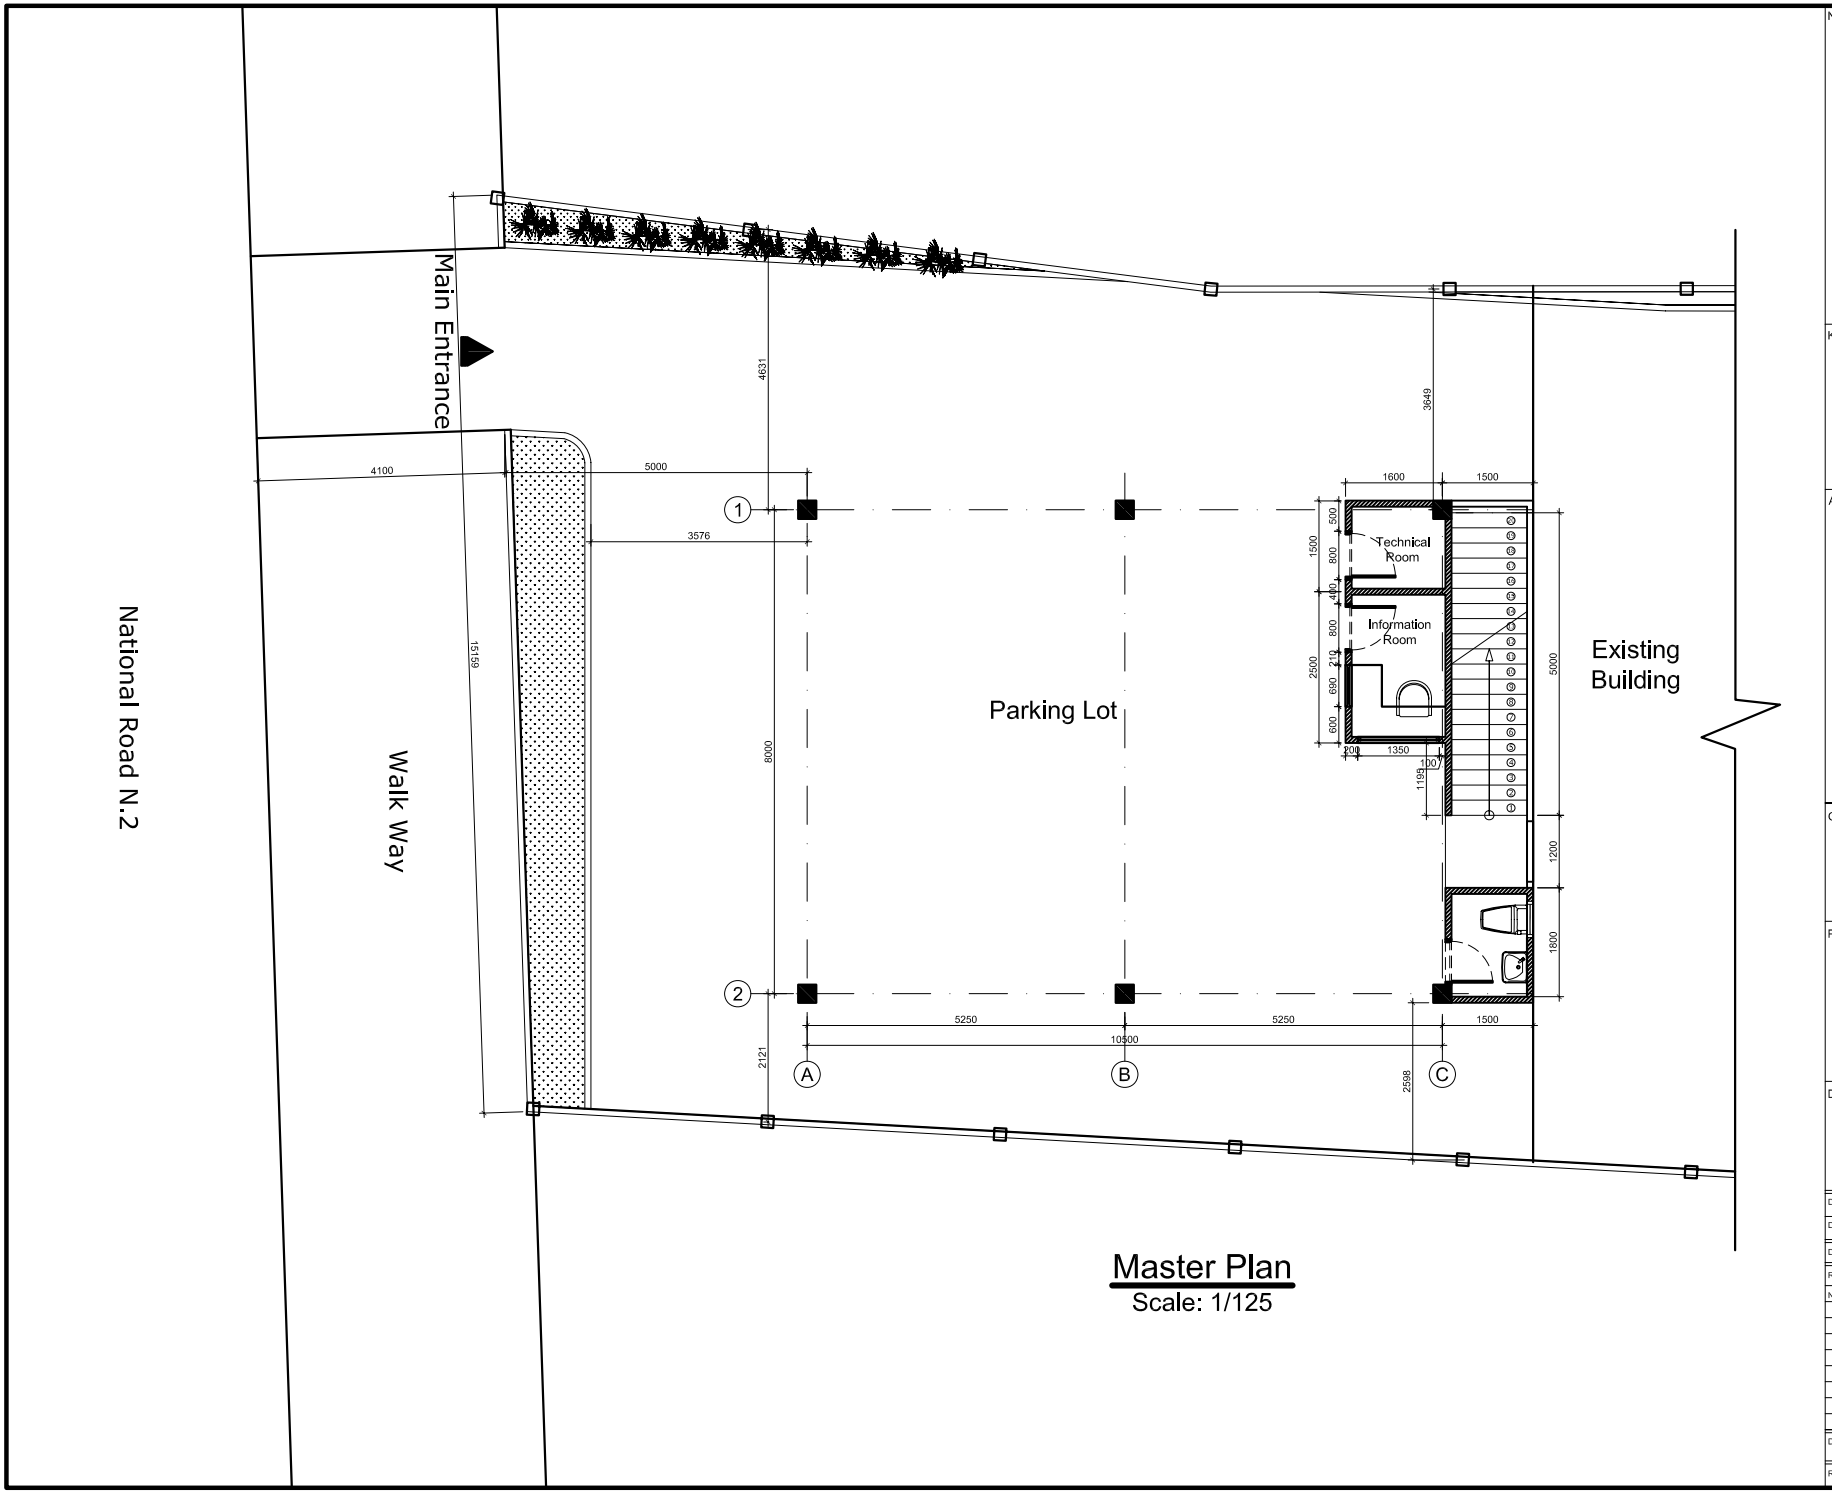

Master Plan

Scale: 1/125

Note

Key Plan

Architect

U.M.V. Development Co,...Ltd.

N°40, Street 199
Phnom Penh, Cambodia

Owner

SAM RAINSY PARTY

Project Name

H.Q OF SAM RAINSY PARTY

N° 576, Street 2, Sankat chak angreleu,Khan mean chey,Phnom Penh
Tel: 092 888 003

Drawing Title

Master Plan

Designed by	UMV	Checked by	
Drawn by	UMV	Approved by	
Date	03-07-2009	Scale	1: 125 @ A4

Revision

No.	Date	Drawn by	Description
A			
B			

Drawing Number UMV-SAM-MP-01

Release 03-07-2009